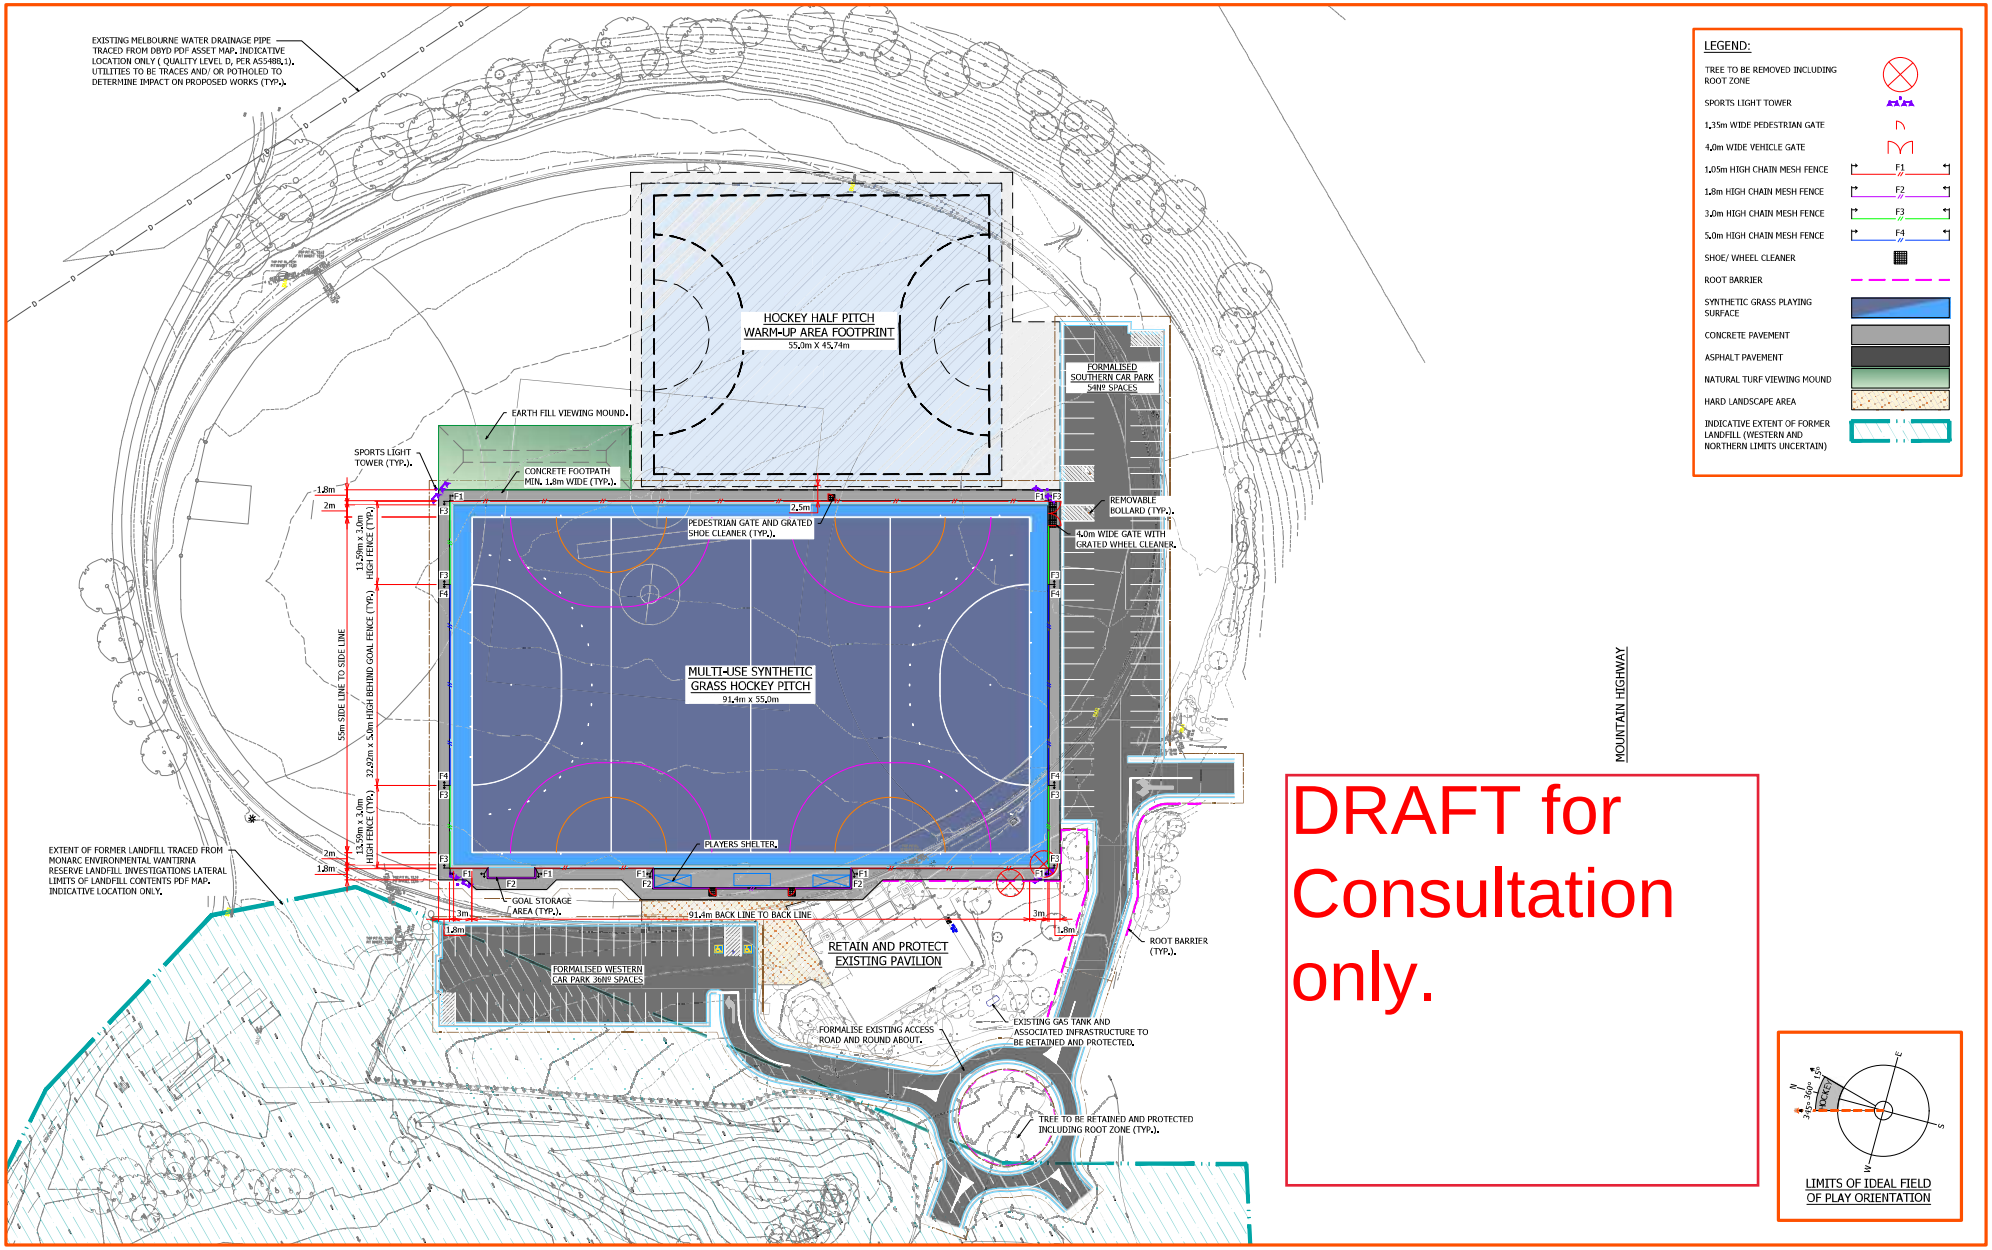

SPORTENG™

PROJECT: KNOX REGIONAL HOCKEY FEASIBILITY STUDY

PROJECT NO: 10498-00	SKETCH TITLE: WANTIRNA RESERVE OVAL - FUNCTIONAL LAYOUT PLAN, OPTION 2	SKETCH NO: SE_10498_SKT-202_WANTIRNA	REV: A	DATE: 09/08/21	DRAWN BY: JAS	SCALE: 1:400 @ A1

© SPORTENG